



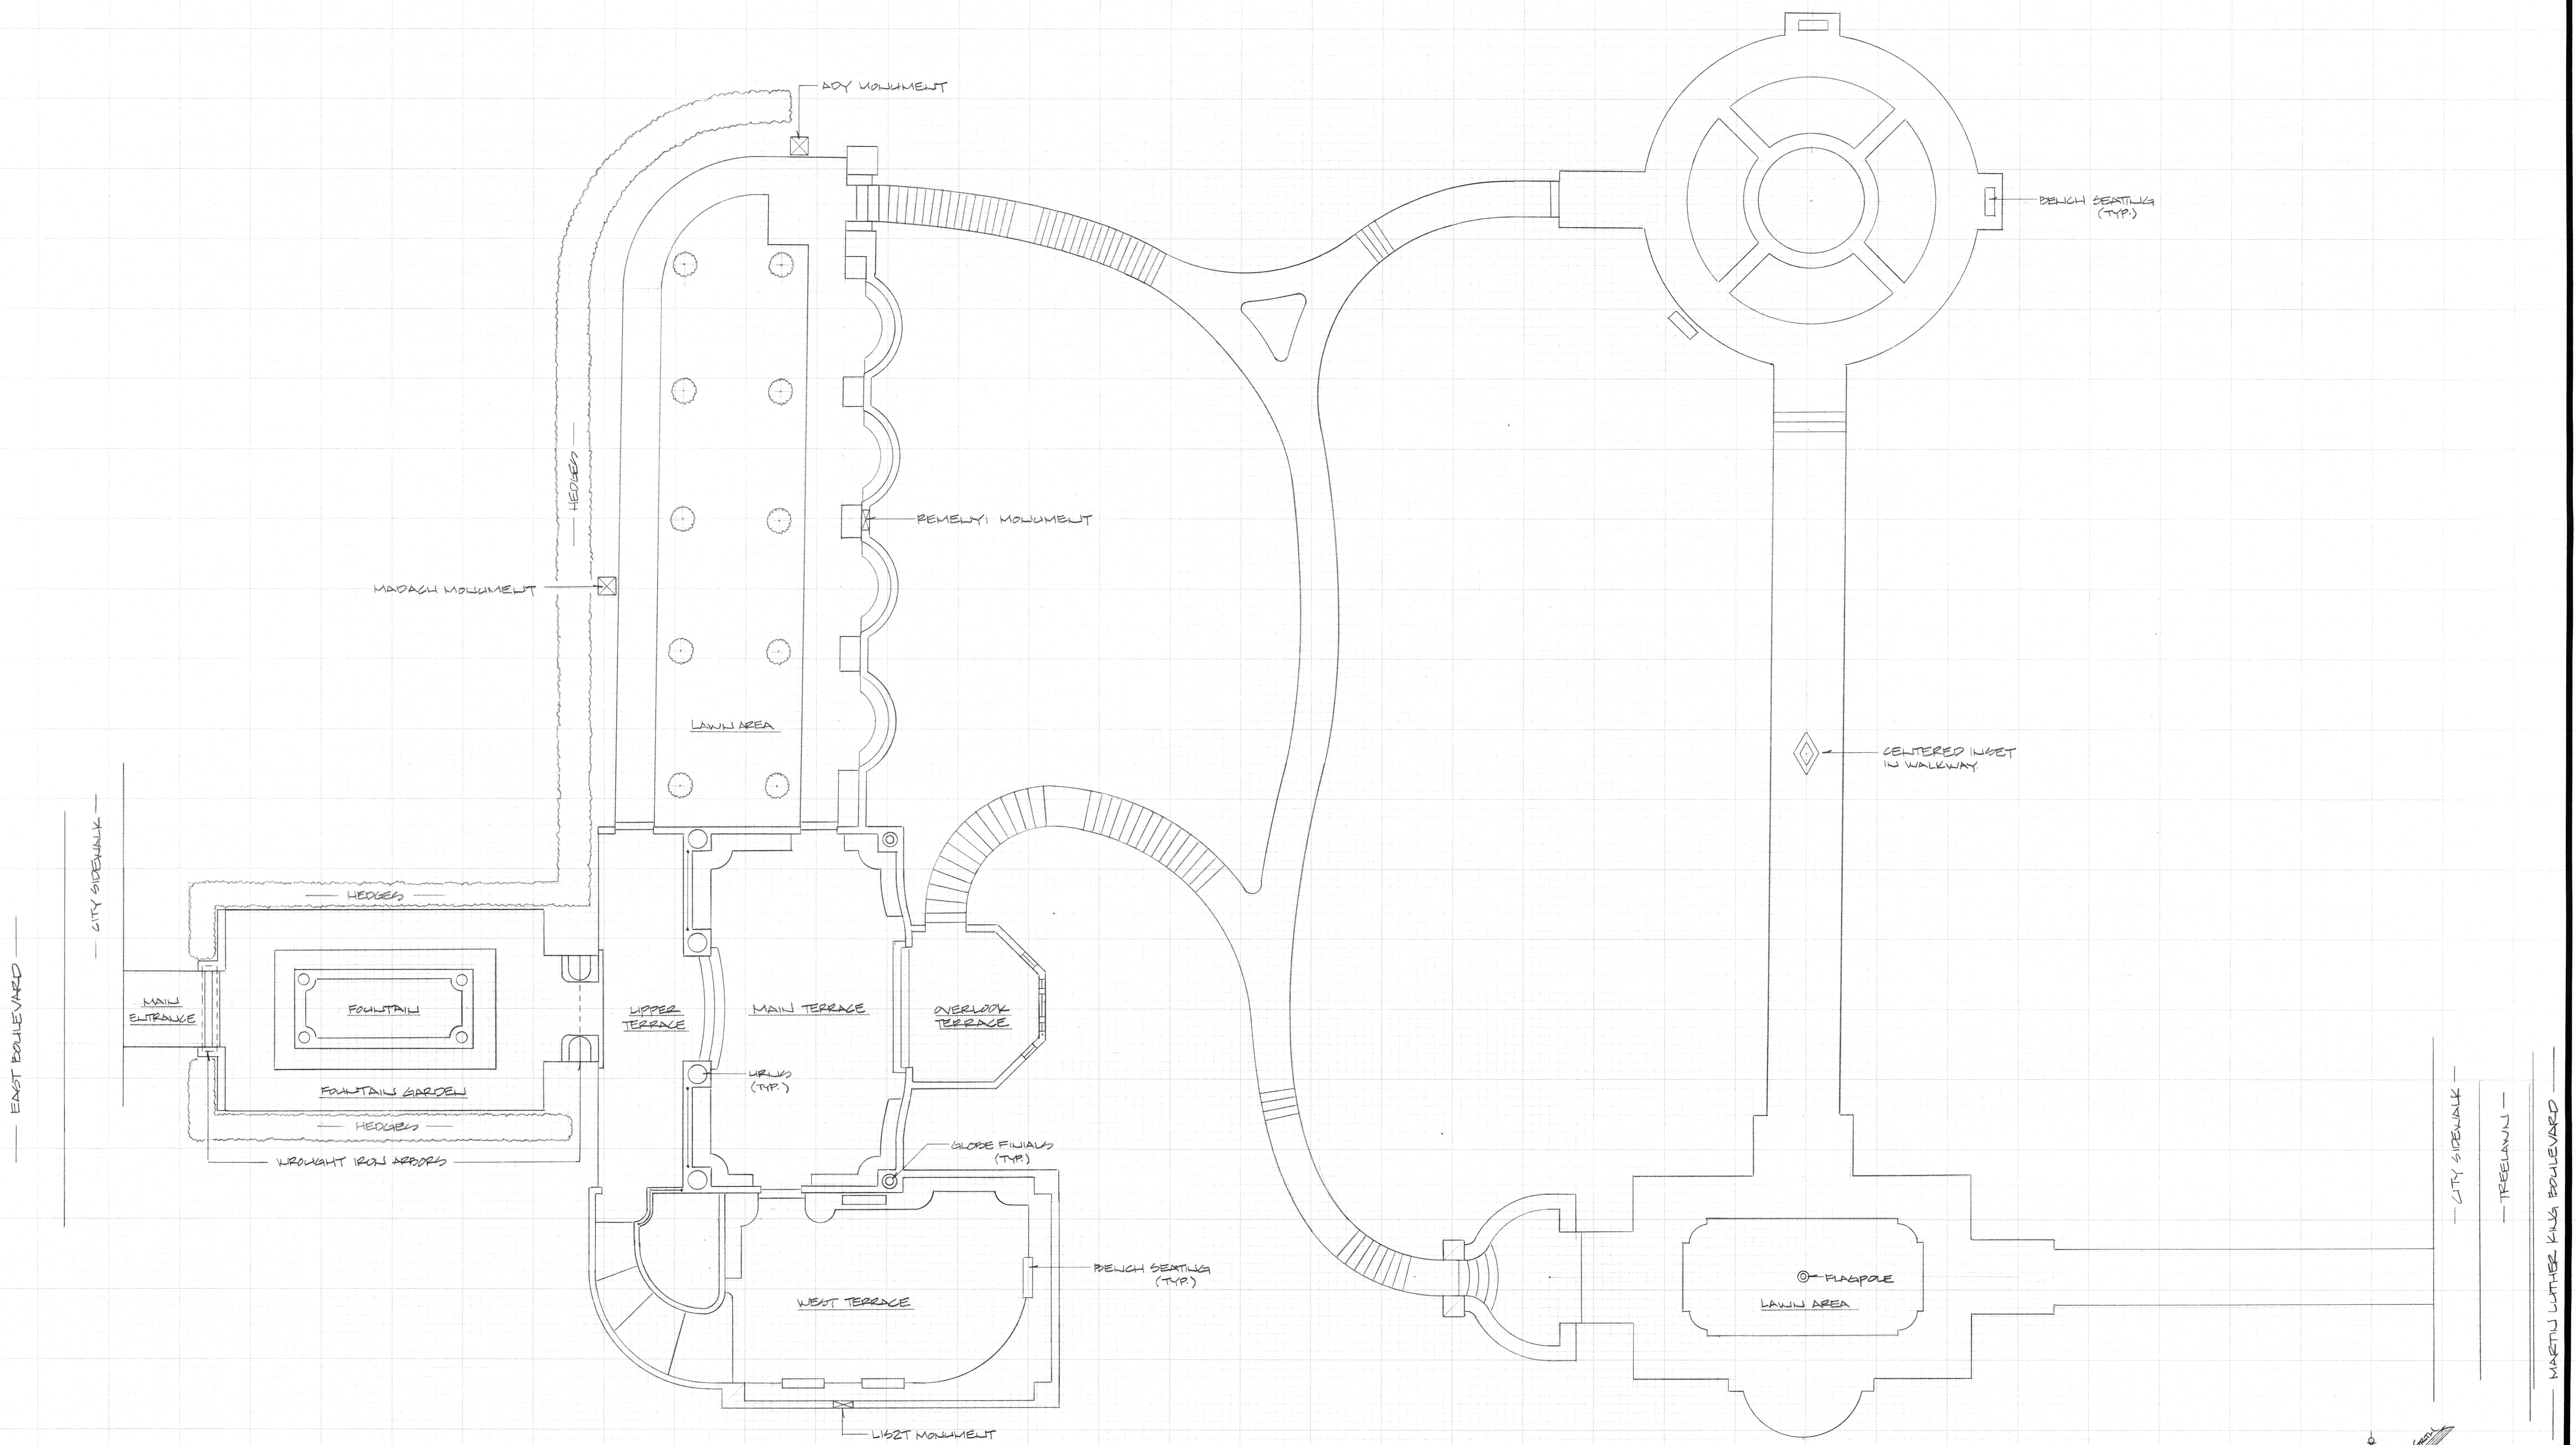

*SITE INFORMATION TAKEN FROM PLANTING PLAN DATED APRIL 1937
SHEET NUMBER 5 BY H.E. ATKINSON

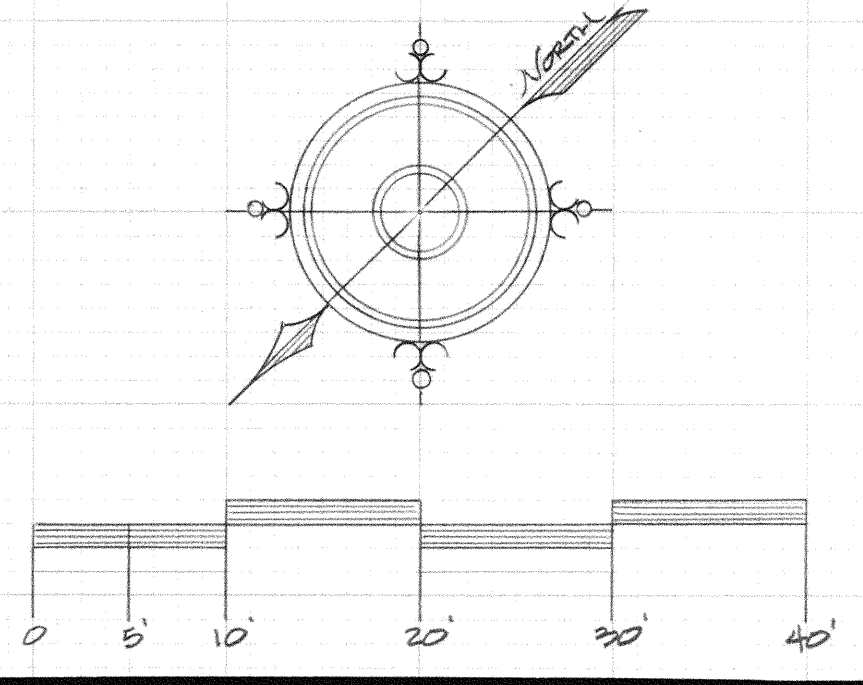

REVISIONS	BY



DOUGLAS NEMECKAY & ASSOCIATES
Landscape Architects & Designers
539 E. Washington St., Chagrin Falls, OH 44022
(440) 247-4434



SITE AND LANDSCAPE DEVELOPMENT PLAN FOR:
HULLSARIAN CULTURAL GARDEN
170 EAST BOULEVARD
CLEVELAND, OHIO

DRAWN D.M.M.
CHECKED
DATE 5-24-2011
SCALE 1"=10'-0"
JOB NO.
SHEET

OF SHEETS